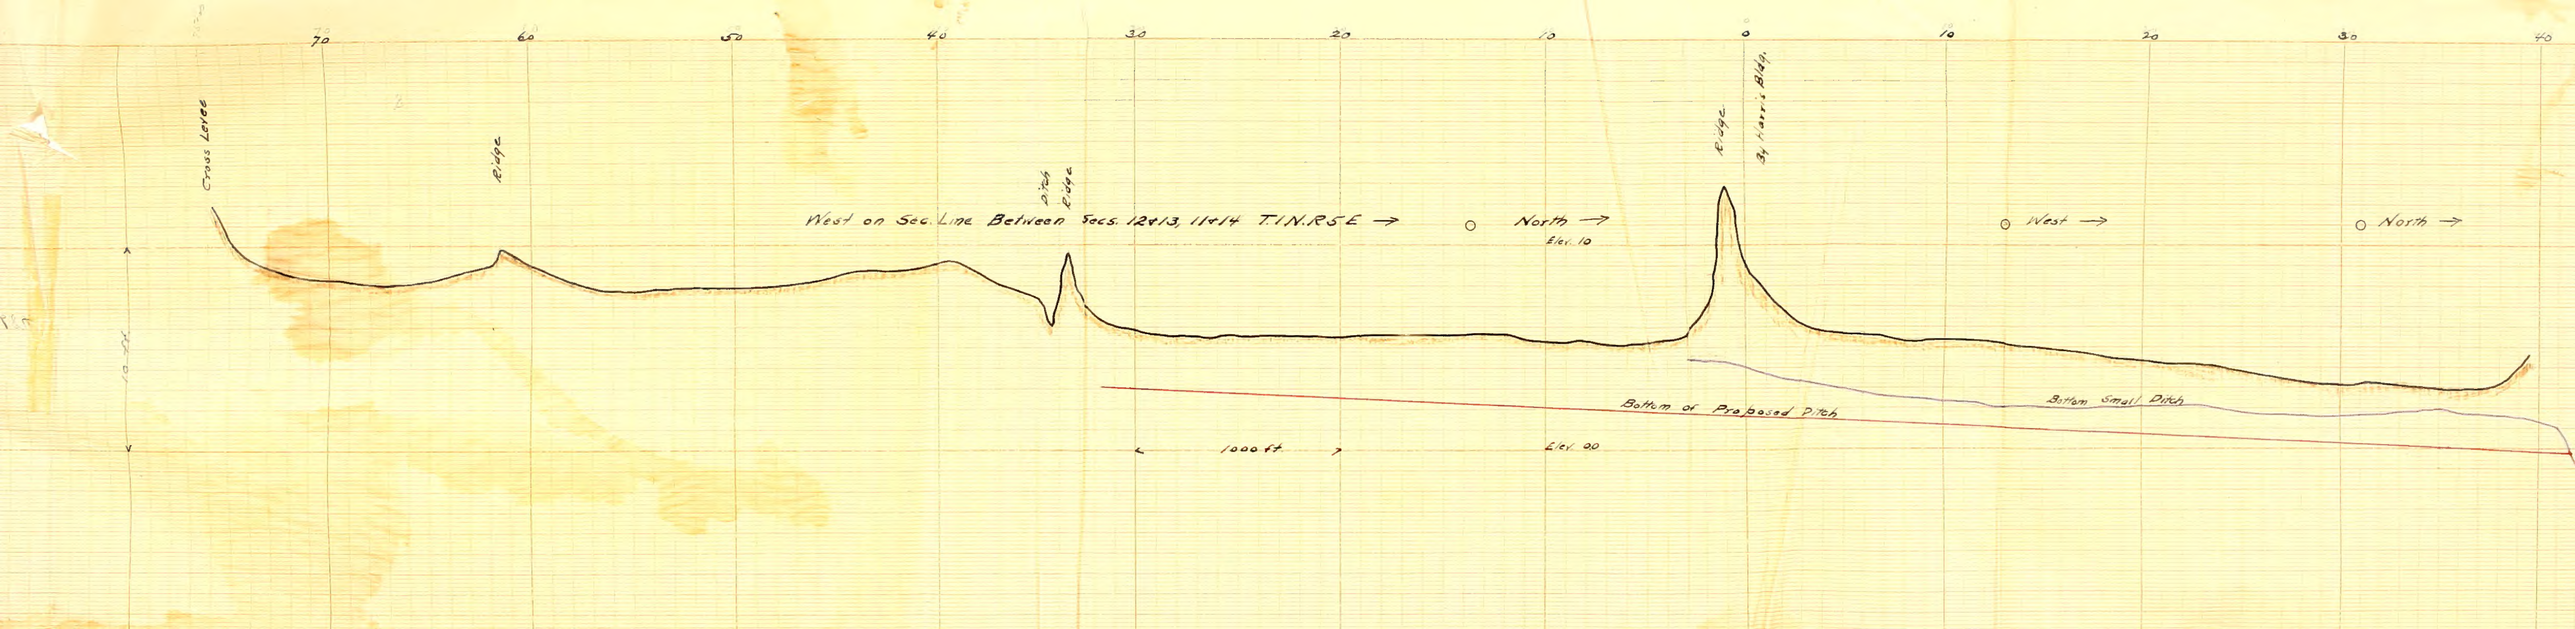
70
60
50
40
30
20
10
0
10
20
30
40
Cross Levee
Ridge
Ditch
Edge
West on Sec. Line Between Secs. 12 & 13, 11 & 14 T.1N.R5E →
North →
Elev. 10
Ridge
St. Louis Bdy.
West →
North →
Bottom of Proposed Ditch
Bottom Small Ditch
1000 ft.
Elev. 20

20 30 40

st → ○ North →

PROFILE NO. 2

LEVELS FOR Recl. Dist. 684

May 4, 1911.

Bottom Small Ditch

Bottom of Canal at End in N.W. ¼ Sec 11 T.1 N R 5 E.

Top of Levees Flood Gate

1000 Ft

Elev 20

Elev. 10

West on ¼ Sec. Line through Sec. 12 & 11 T1NR5E ○ South Westerly to Harris Bldgs.

Digitized by the Internet Archive
in 2013
http://archive.org/details/profileno2levels00unse_1

6/2/1911

Profile of Rel. Dist. #484

Profile #21.

– Levels: –
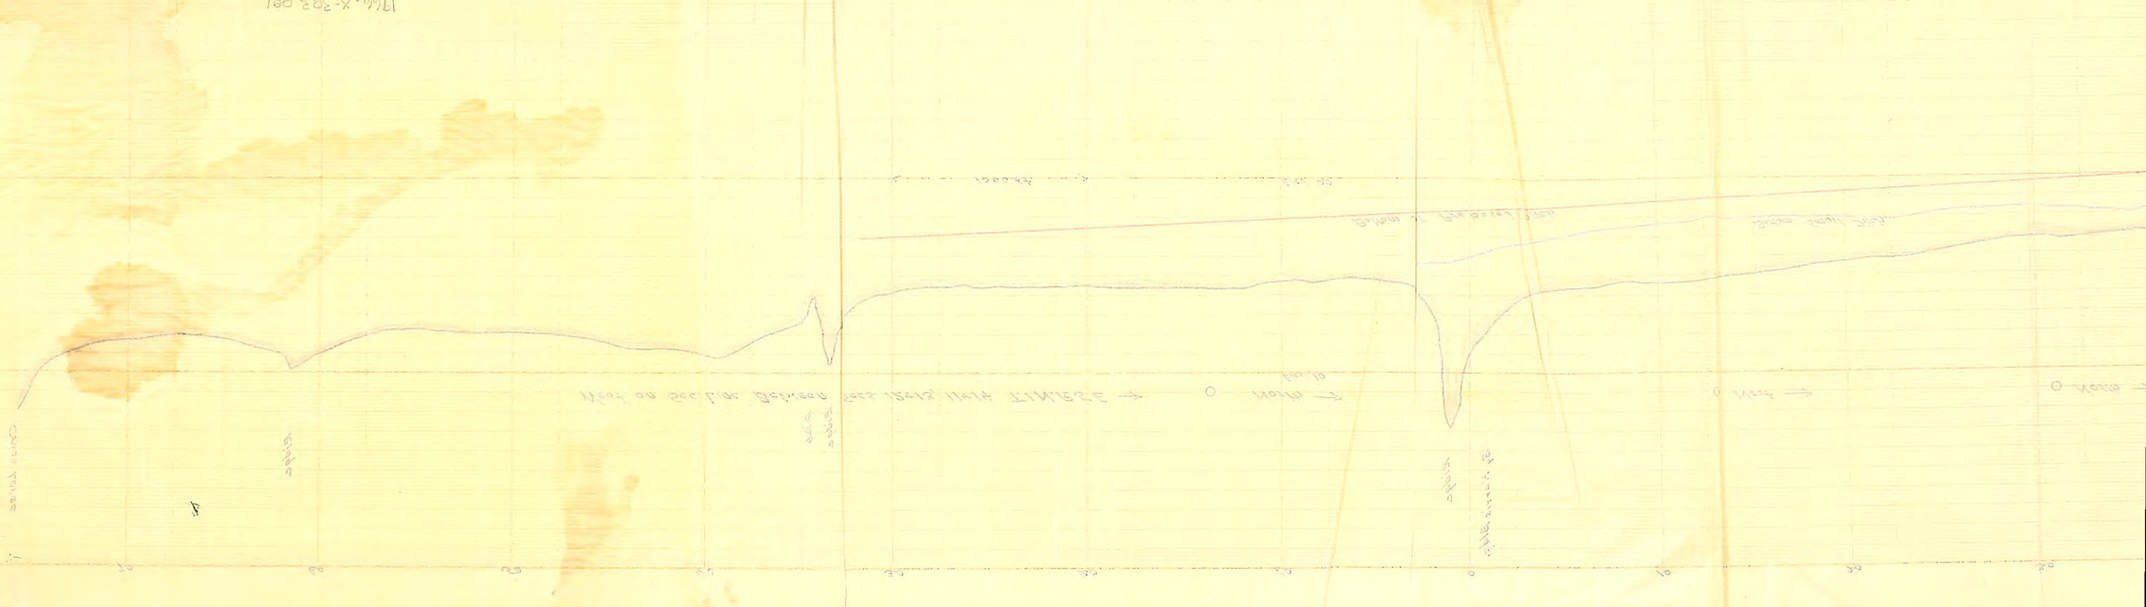
Received & Filed
JUN 6- 1911
EUGENE D. GRAHAM, Clerk
By S. H. Carter